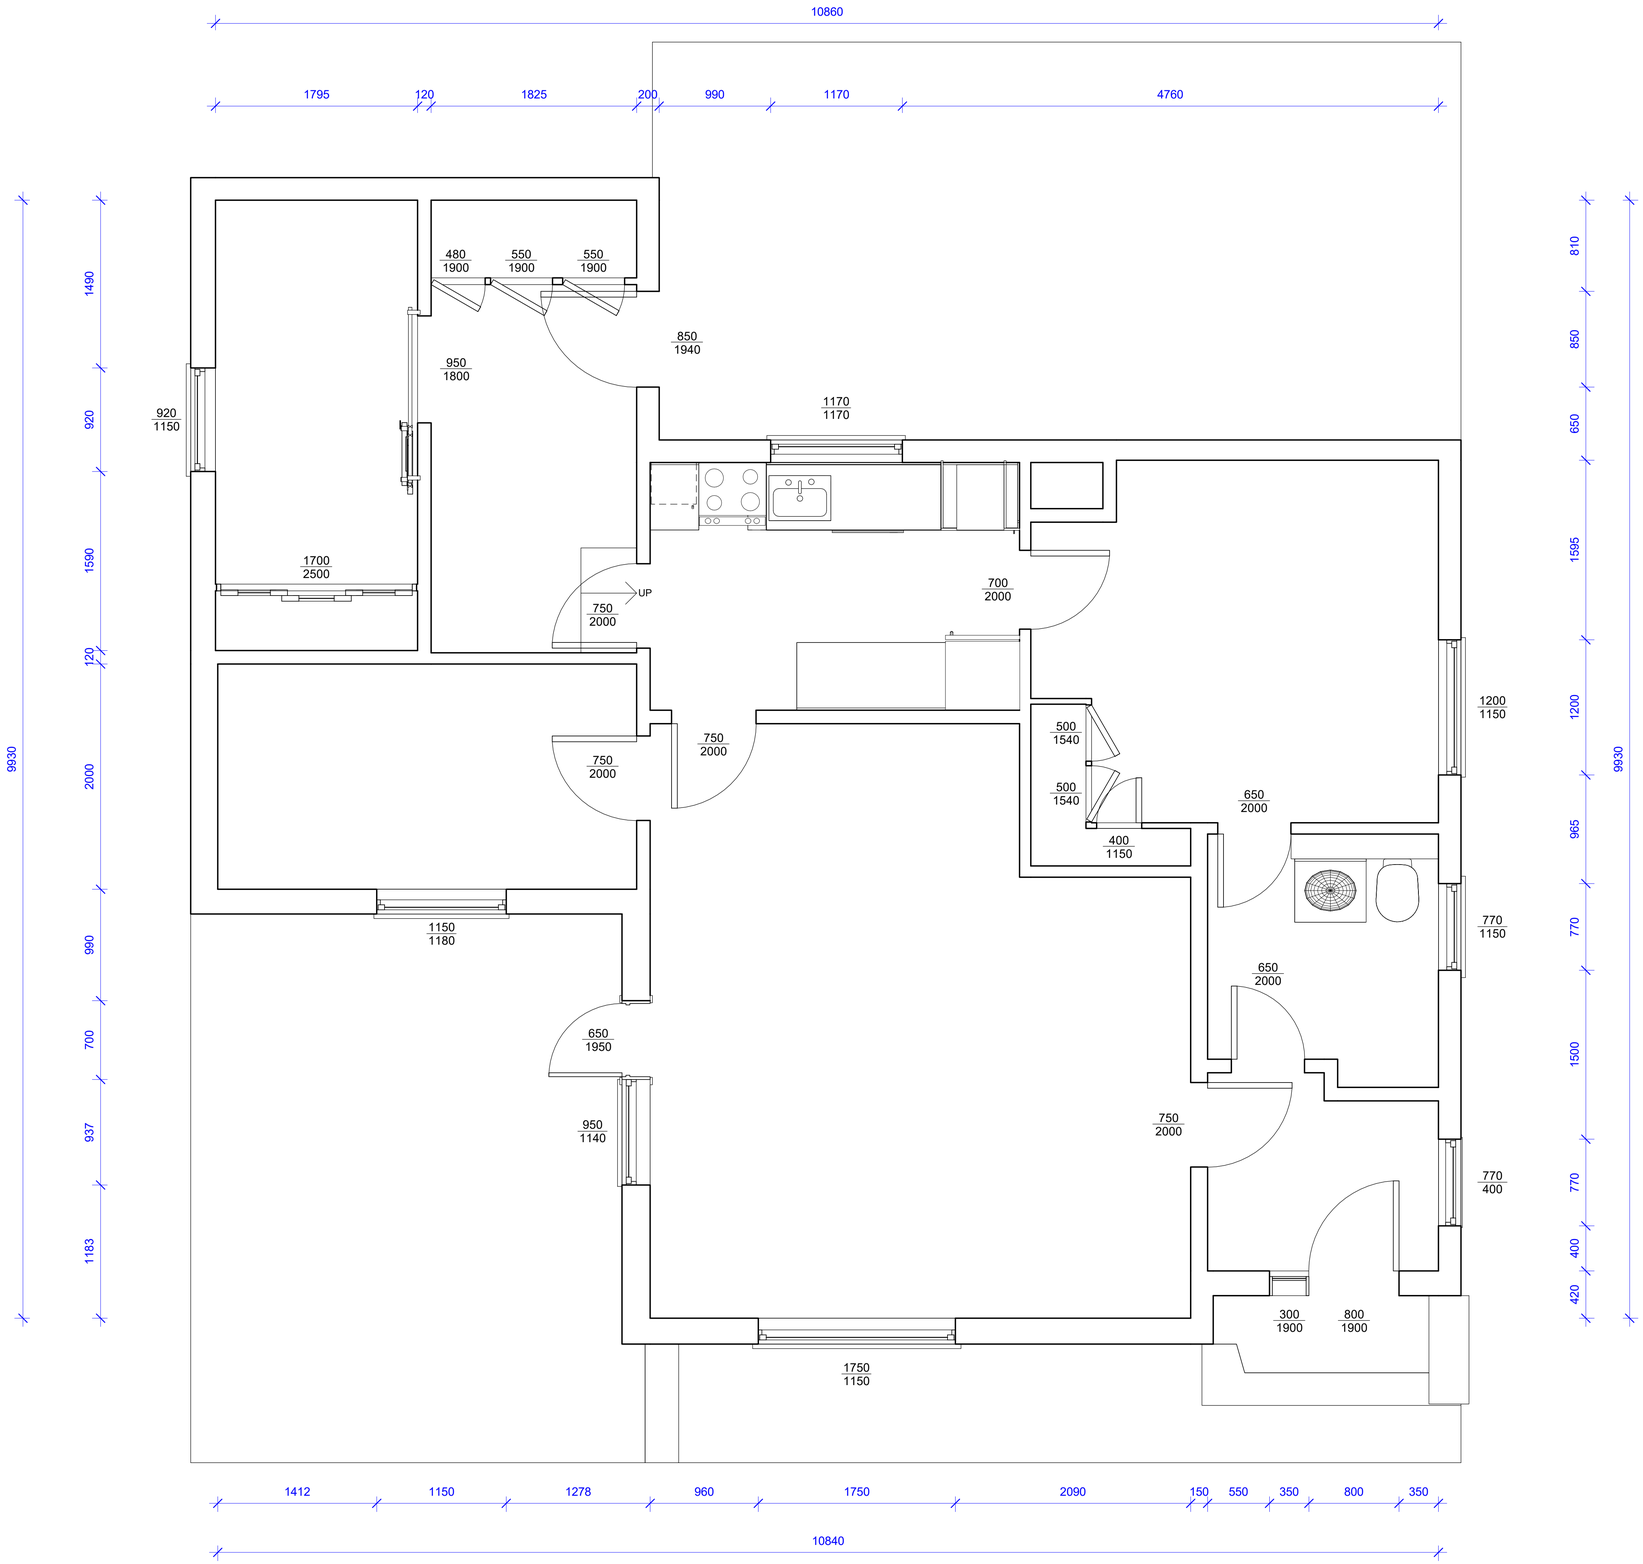

1 Level 1
1 : 25

No.	Description	Date

Ark3D
Skarpere streger

Floor Plan

Project number	Project Number
Date	Issue Date
Drawn by	Author
Checked by	Checker

A101

Scale 1 : 25

1 Level 1
1 : 25

LEGENDS

Ceiling Light (Round)	
Track Light	

No.	Description	Date

Ark3D
Skarpere streger

Reflected Ceiling Plan

Project number	Project Number
Date	Issue Date
Drawn by	Author
Checked by	Checker

A102

Scale 1 : 25

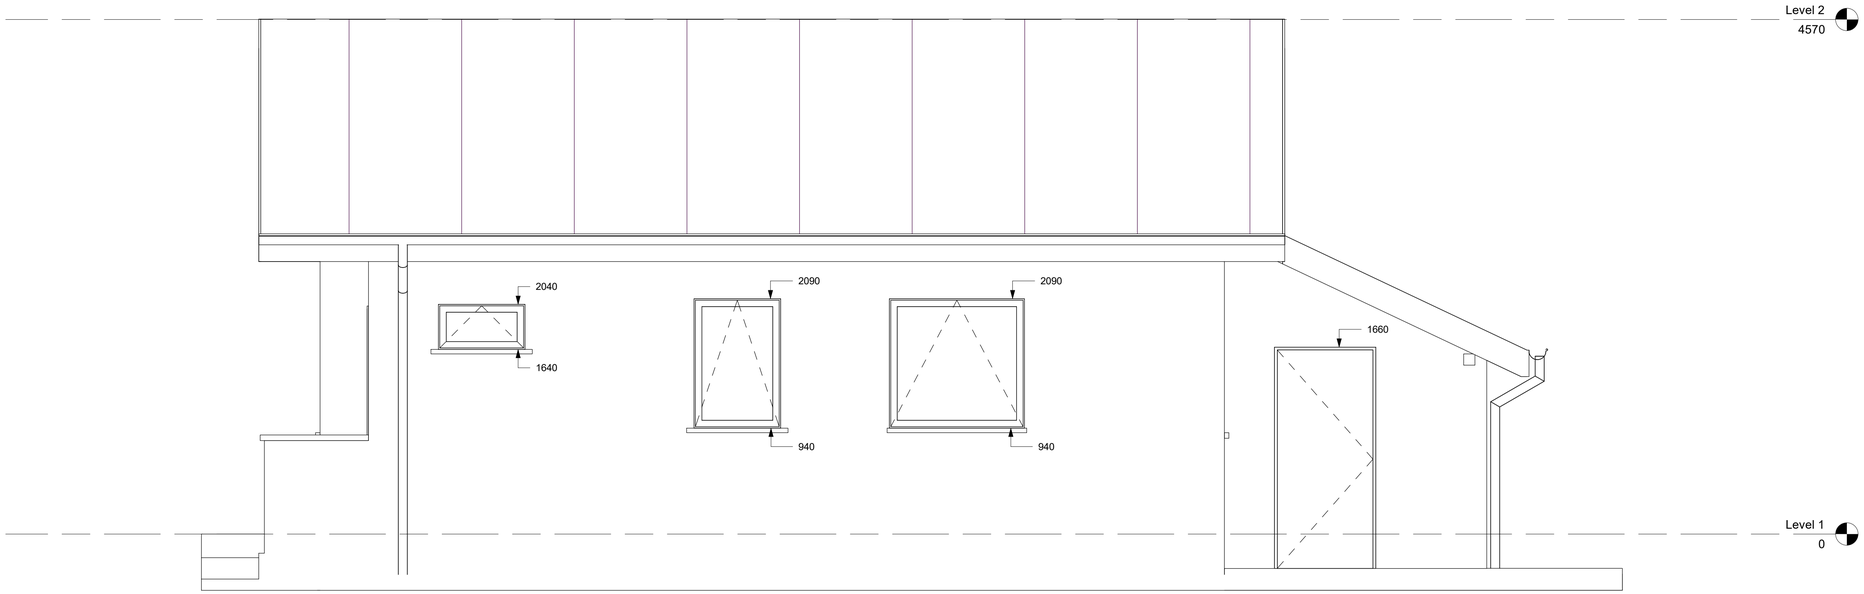

1 East
1 : 25

2 West
1 : 25

No.	Description	Date

Ark3D
Skarpere streger

Elevation East & West

Project number	Project Number
Date	Issue Date
Drawn by	Author
Checked by	Checker

A103

Scale	1 : 25

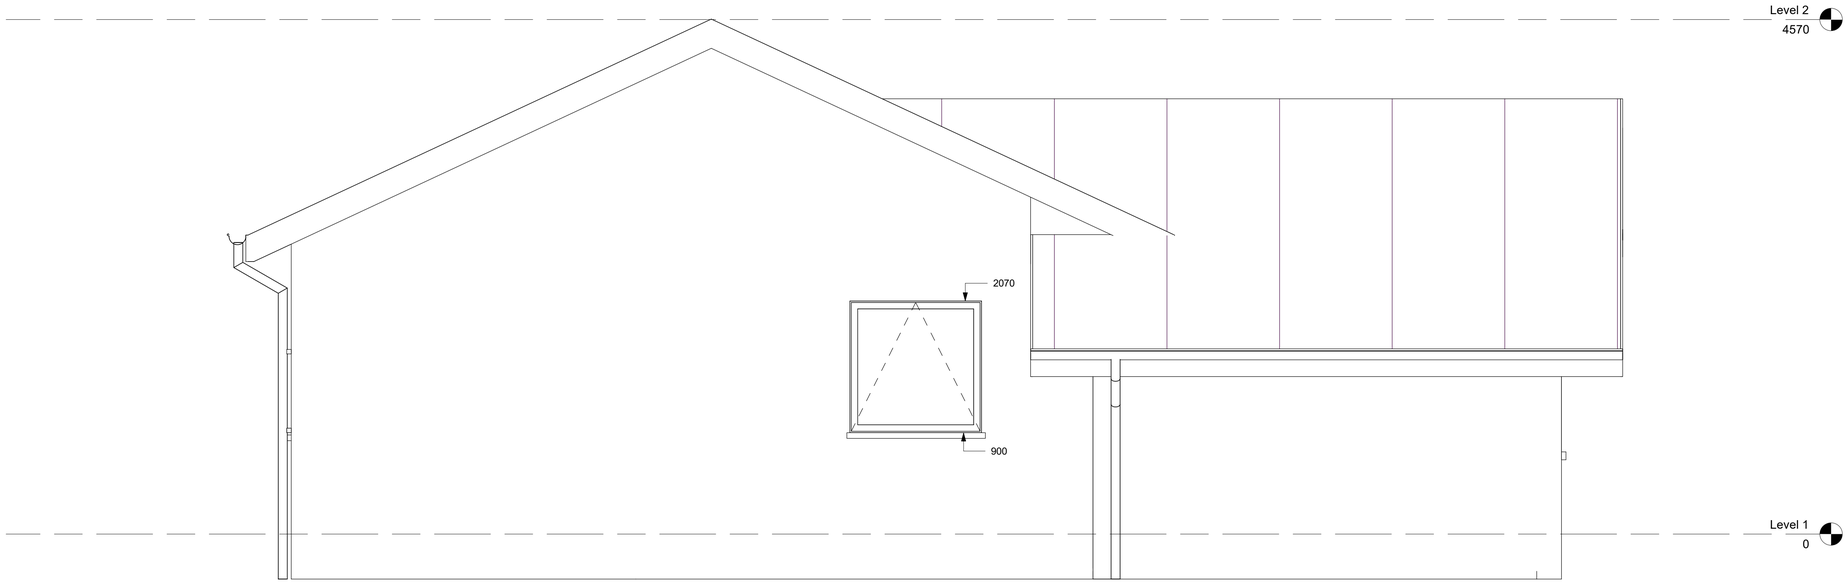

1 North
1 : 25

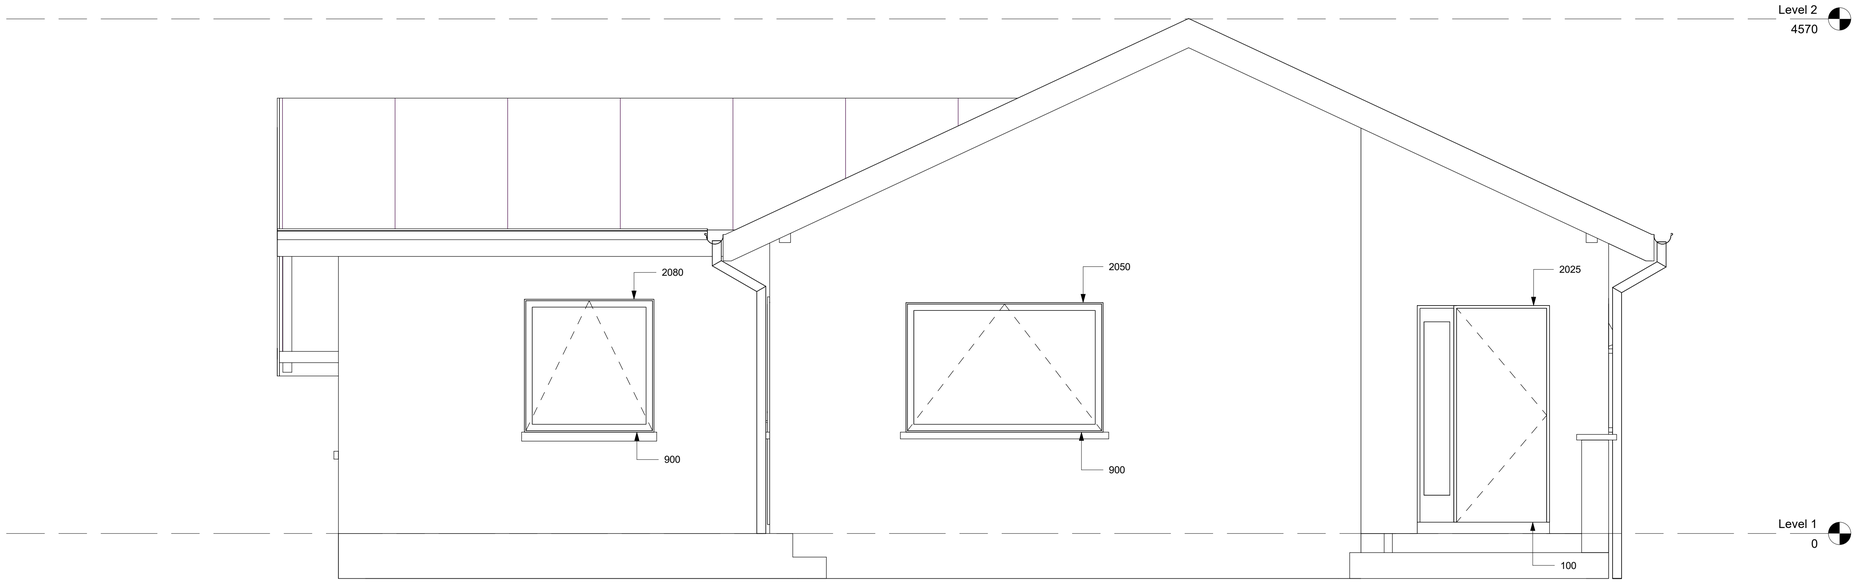

2 South
1 : 25

No.	Description	Date

Ark3D
Skarpere streger

Elevation North & South

Project number	Project Number
Date	Issue Date
Drawn by	Author
Checked by	Checker

A104

Scale 1 : 25

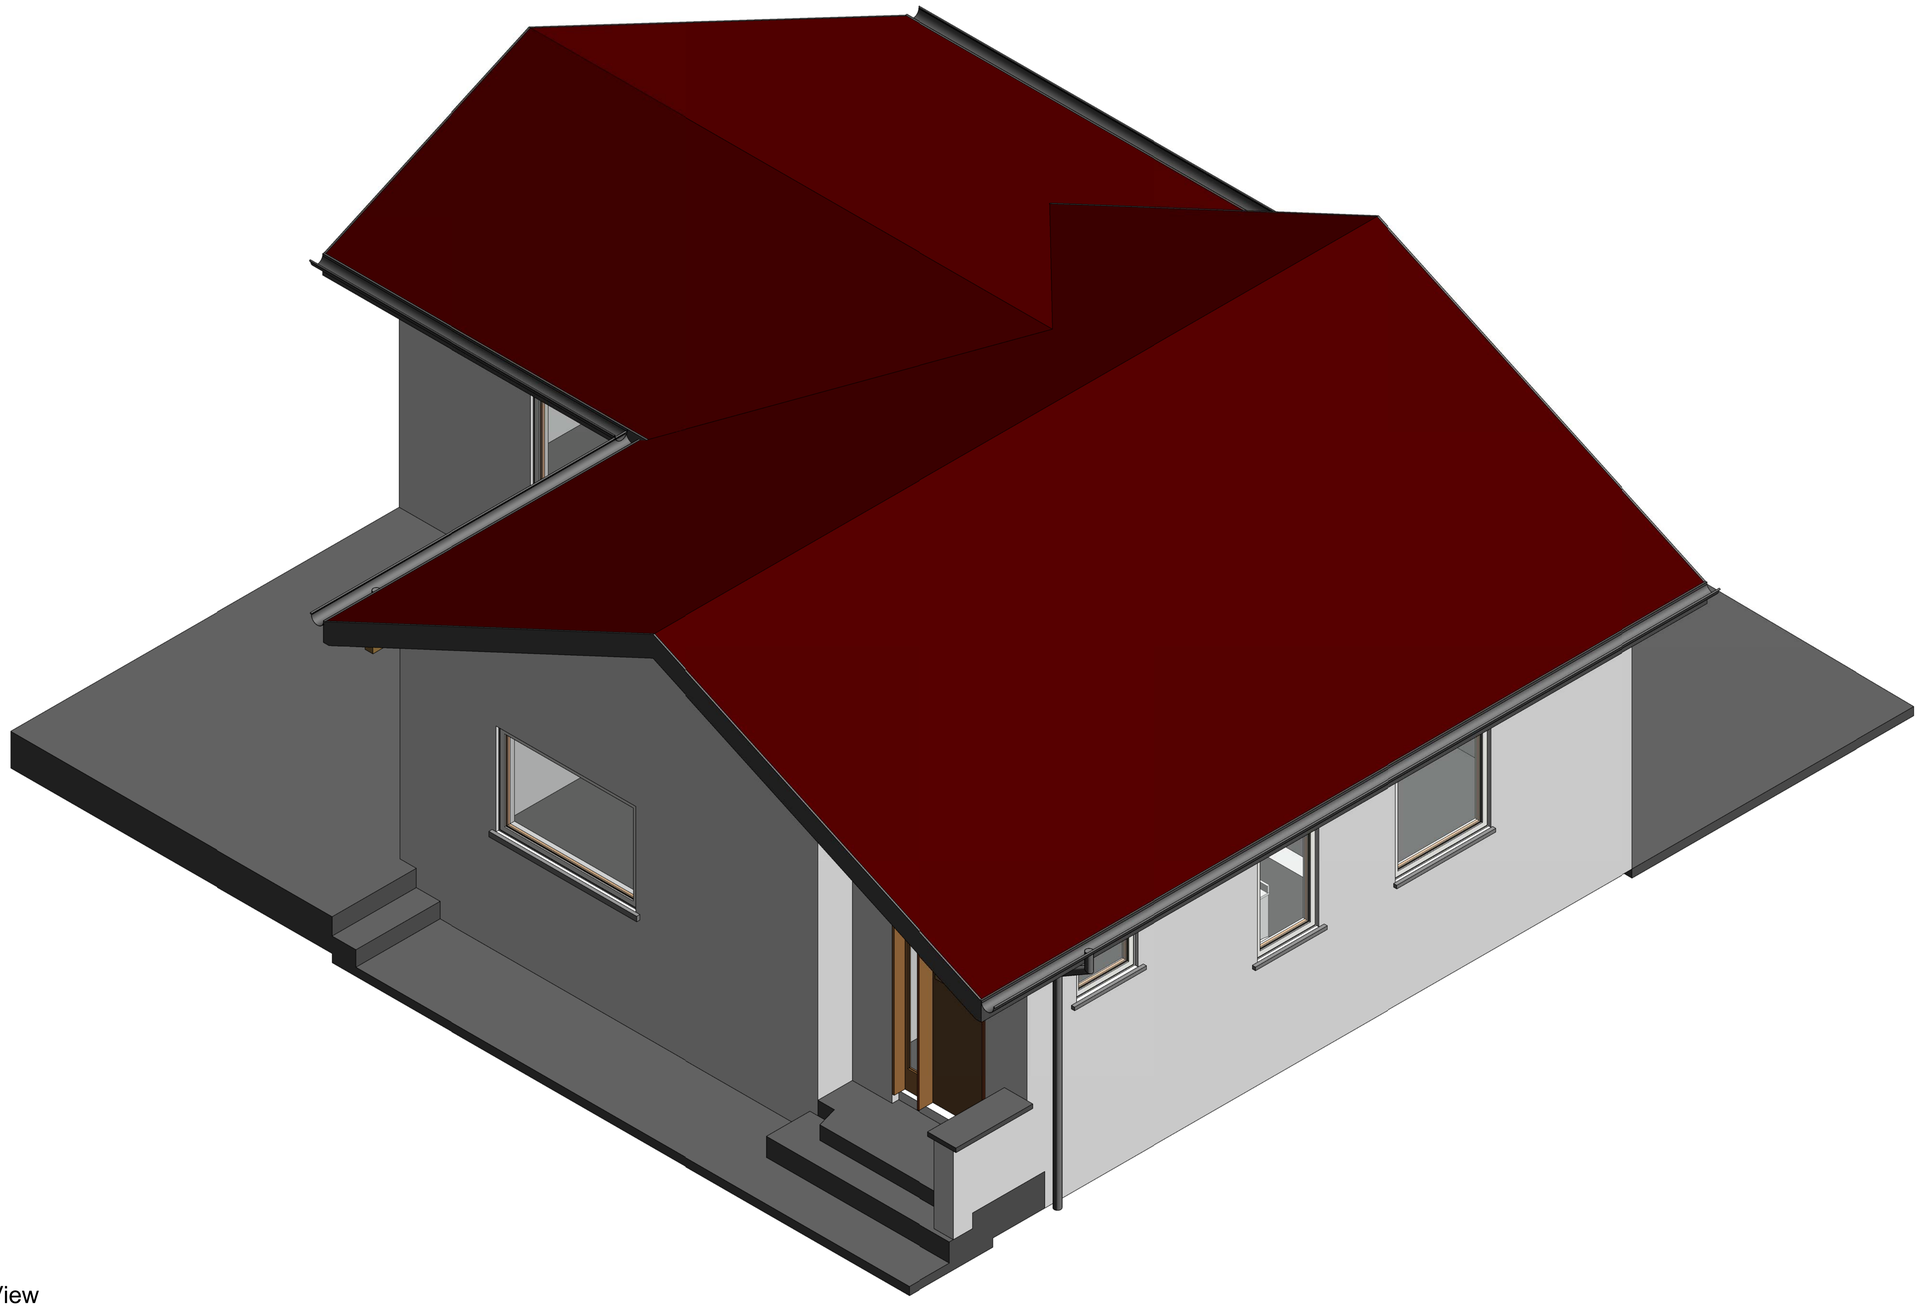

1 3D View

No.	Description	Date

Ark3D
Skarpere streger

3D View

Project number	Project Number
Date	Issue Date
Drawn by	Author
Checked by	Checker

A105

Scale